File Path: V/2004 / 04 223 Barking Park/ Drawings / nos 1-24 / Fig 05RevisedMasterplan

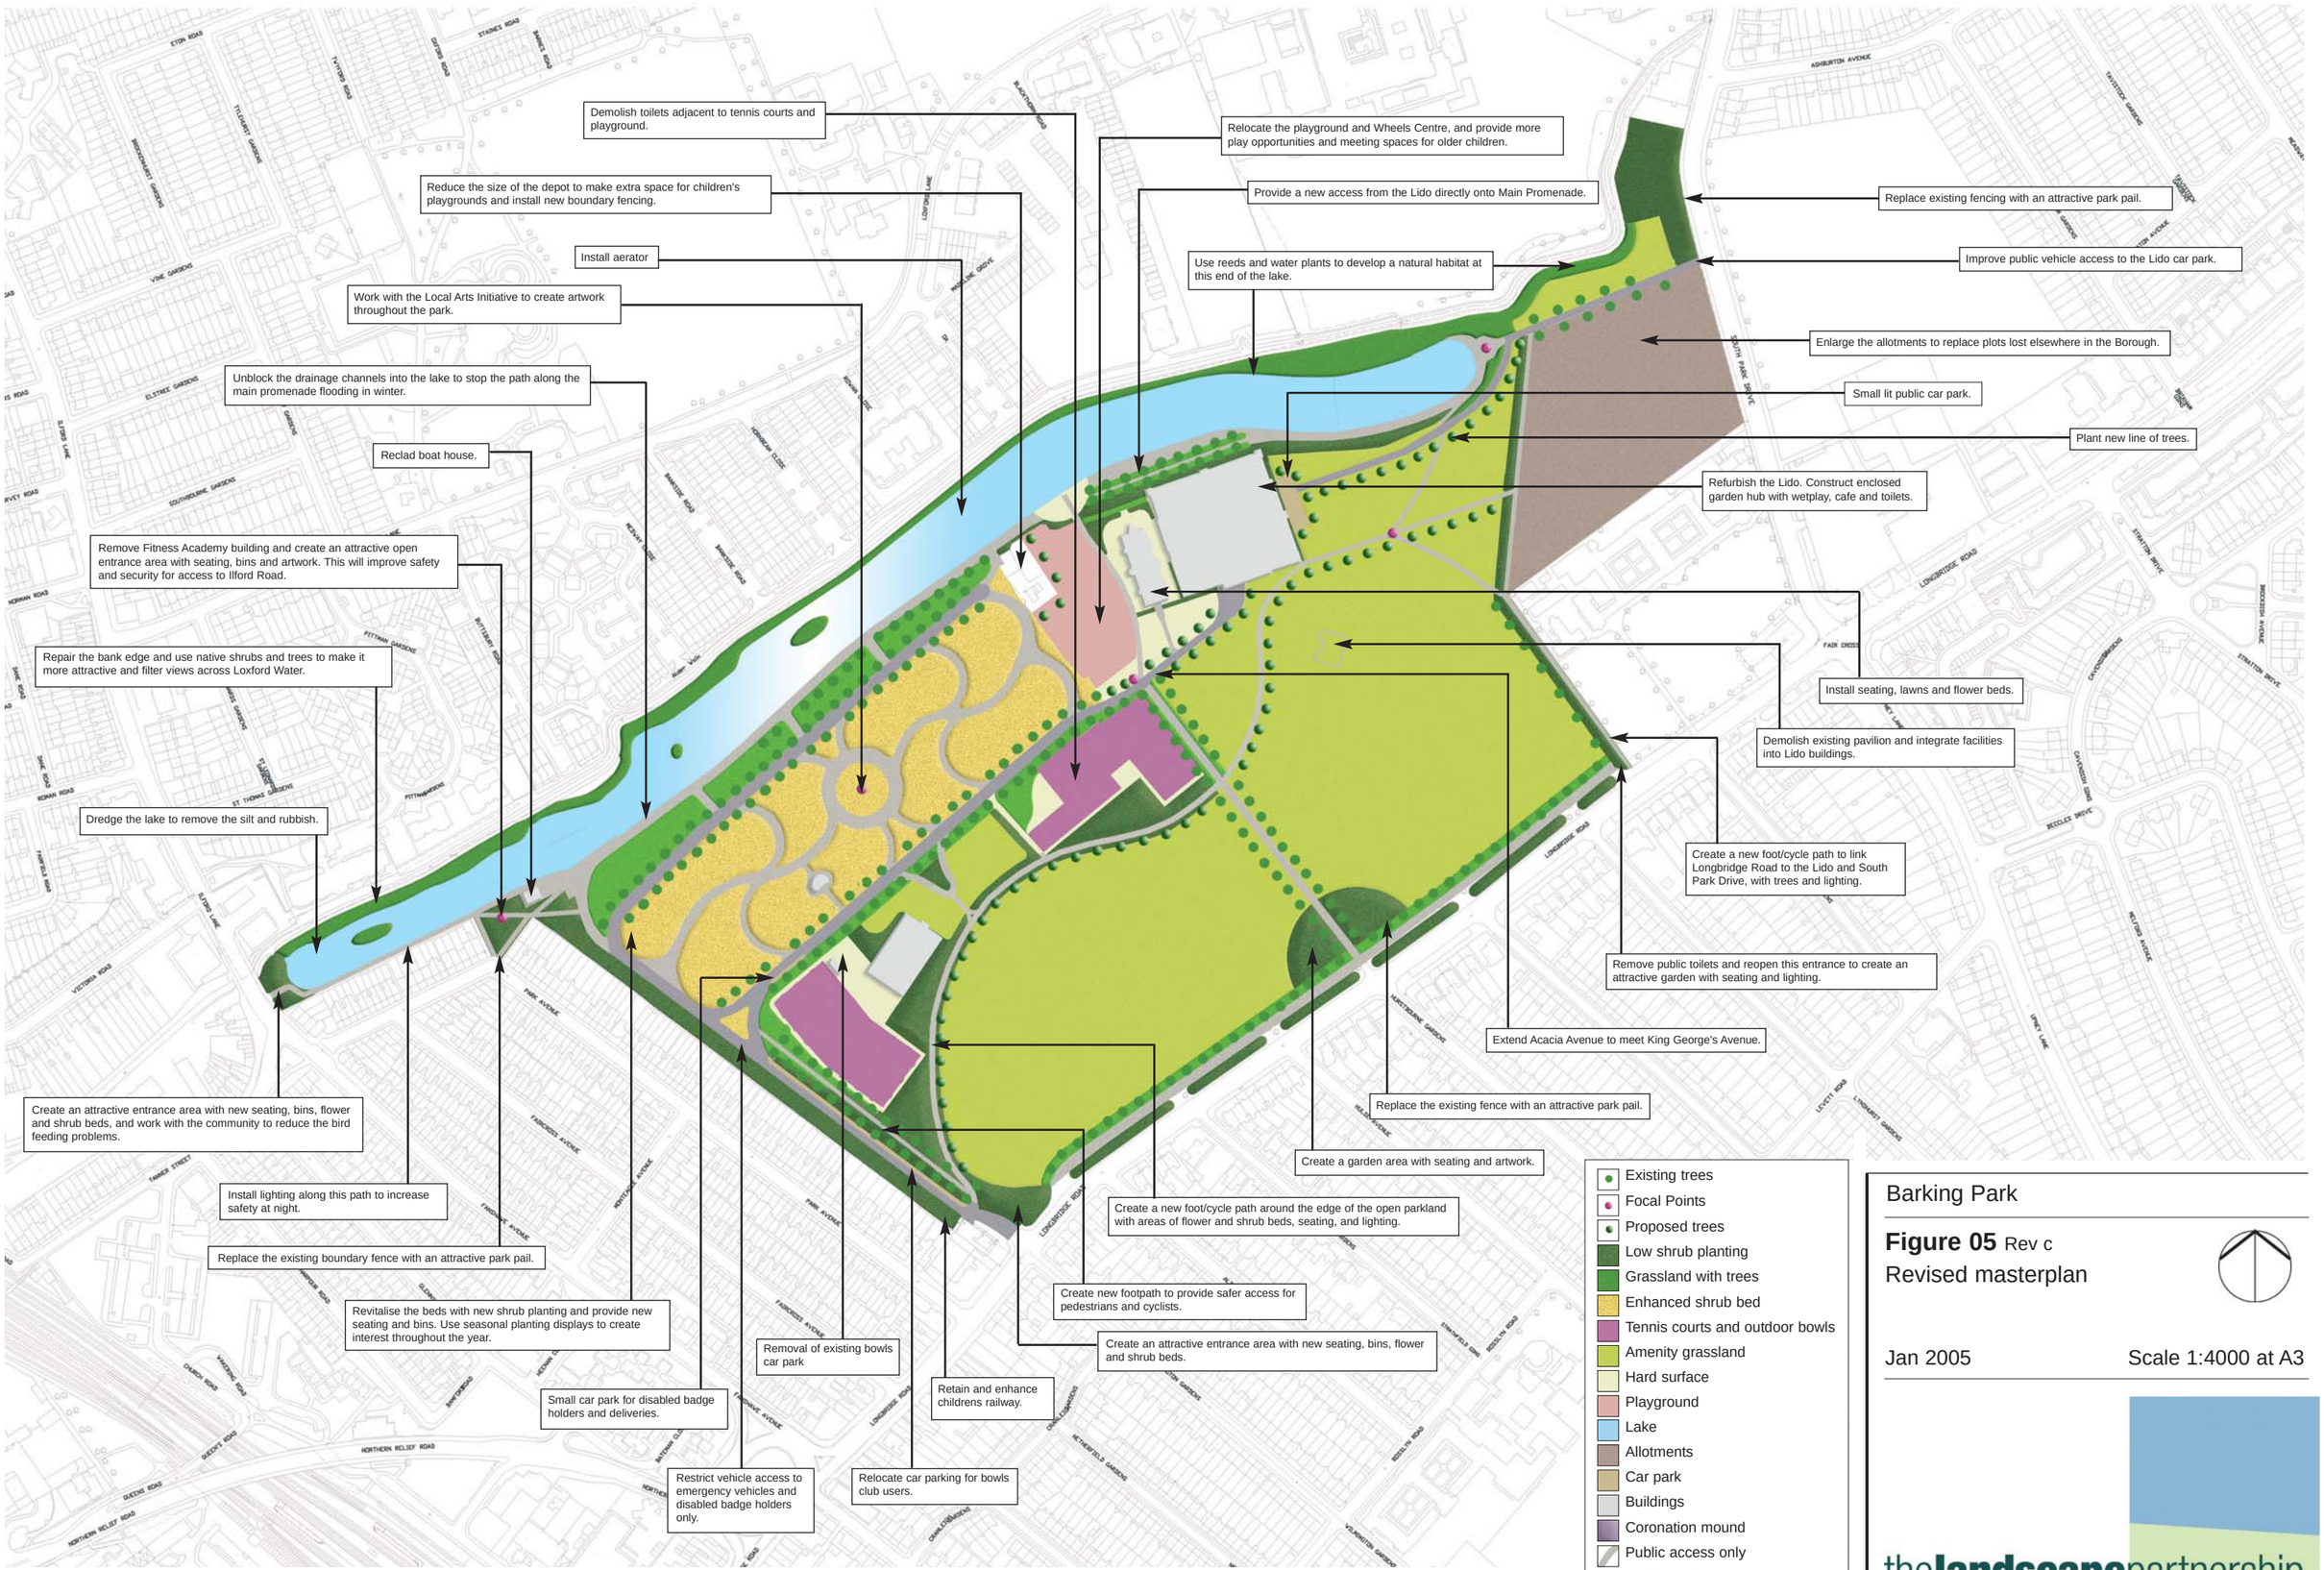

Barking Park

Figure 05 Rev c

Revised masterplan

Jan 2005

Scale 1:4000 at A3

thelandscapepartnership

landscape architecture urban design environmental planning

Reproduced from the Ordnance Survey map with the permission of the controller of Her Majesty's Stationery Office. Licence no. AL100002205 © CROWN COPYRIGHT.