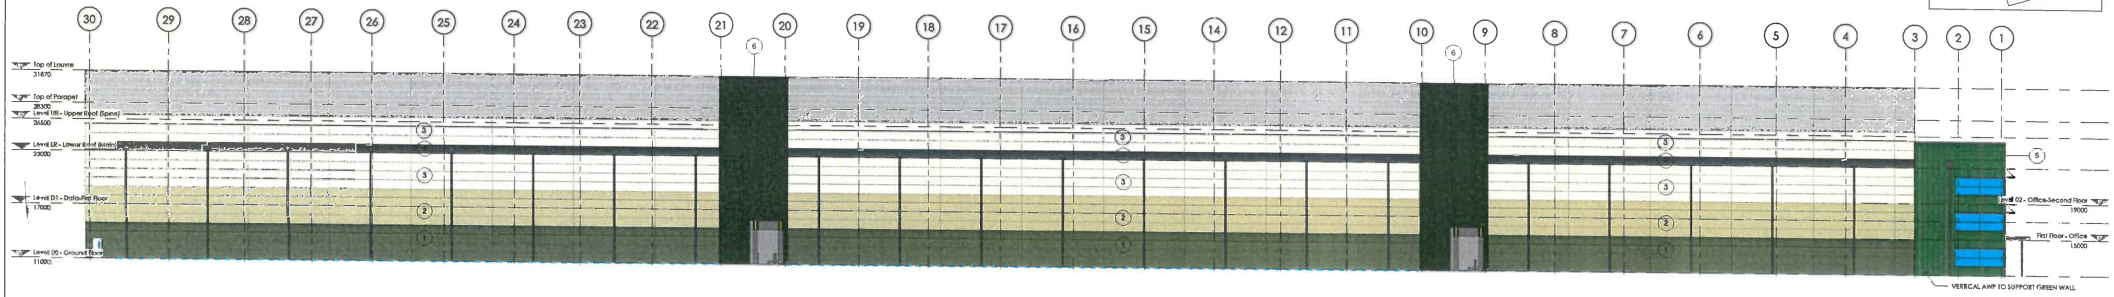

1 **North Elevation**
1 : 200

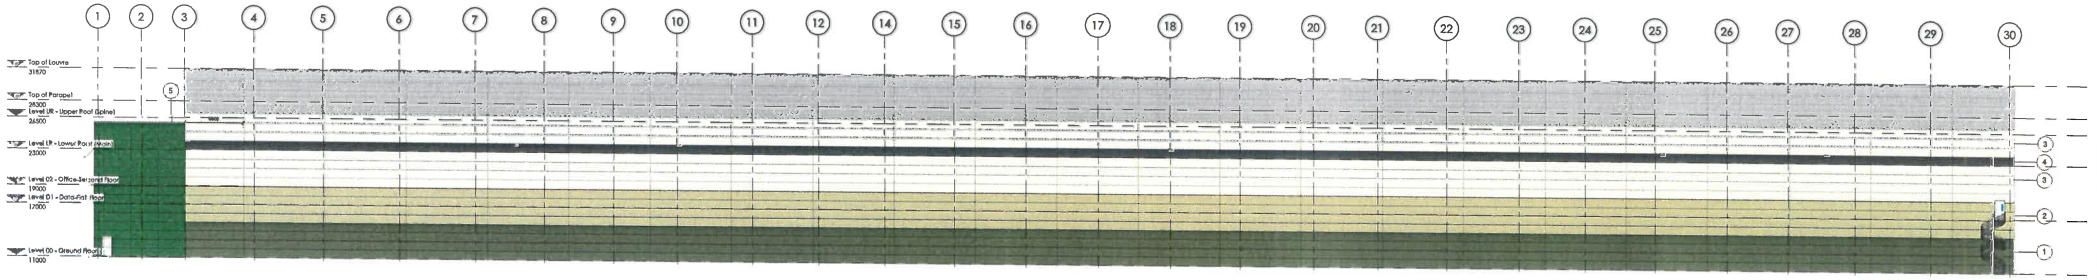

2 **South Elevation**
1 : 200

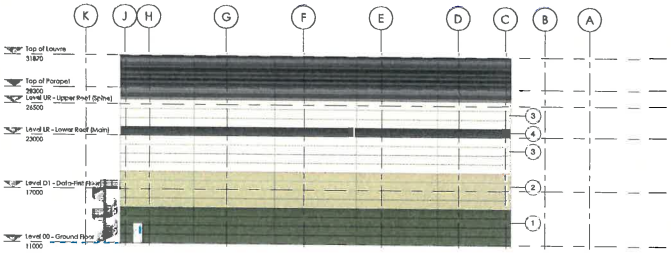

3 **East Elevation**
1 : 200

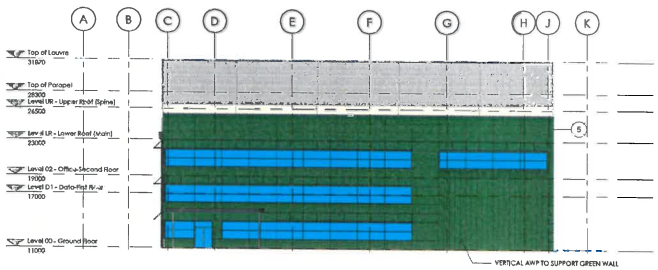

4 **West Elevation**
1 : 200

KEY PLAN

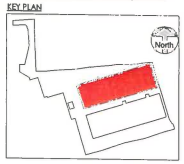

Legend - External Wall Cladding Panels.

Ref.	Color	Panel Type	Manufacturer
1	XL FORTE SILVER GREEN RAL 100 30 25	Kingspan KS1000NTPP Anthracite W all Systems	
2	XL FORTE RAVEN GREEN RAL 100 90 30	Kingspan KS1000NTPP Anthracite W all Systems	
3	XL FORTE YELLOW GREEN RAL 100 90 70	Kingspan KS1000NTPP Anthracite W all Systems	
4	XL FORTE ANTHRACITE RAL 7016	Kingspan KS1000NTPP Anthracite W all Systems	
5	XL FORTE LEAF GREEN RAL 6001	Kingspan KS1000NTPP Anthracite W all Systems	
6	XL FORTE LEAF GREEN RAL 6001	Kingspan KS1000RW Trapezoidal Panel & Wall Systems	

Rev	Description	Date
A	PLANNING SUBMISSION	04.11.21
B	PLANNING RESPONSE	24.11.21
C	PLANNING RESPONSE	24.11.21

FOR PLANNING

ARC:MC
MISSION CRITICAL
14th-16th St John Street, London EC1V 4JJ T 020 3411 2271

PHASE: HIT COMMUNICATIONS DATA CENTRE
LONDON EAST BUSINESS AND TECHNICAL PARK, TENNYSON AVENUE, DAGENHAM.
PROJECT No. 21.011.200
DESCRIPTION: Building 1 - Building Elevations
SCALE: As Indicated @ A0
DRAWING No.: PHW-ARC-B1-ZZ-DR-A-0400
REVISION: C