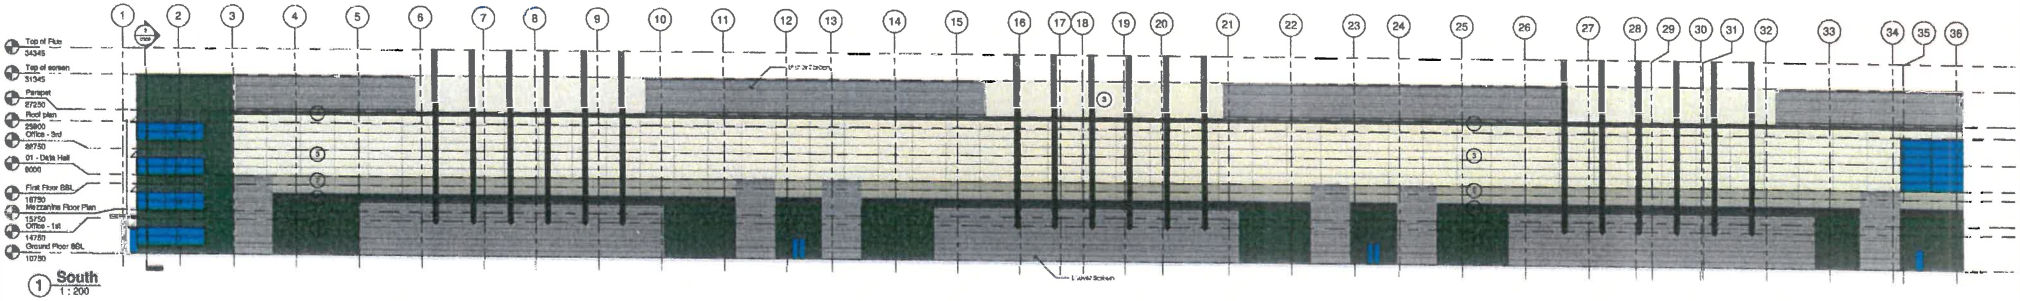

1 South
1 : 200

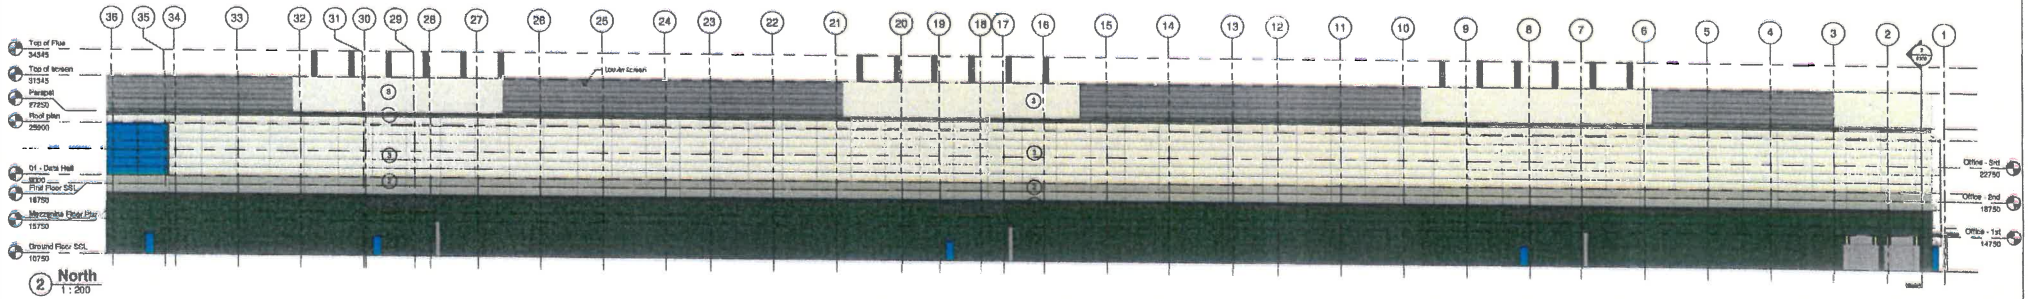

2 North
1 : 200

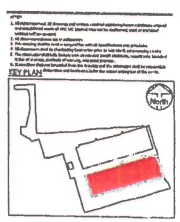

Legend - External Wall Cladding Panels.

FOR PLANNING

ARCMC

MISSION CRITICAL

BUILDING 2 - ELEVATIONS

PHW-ARC-B2-ZZ-DR-A-0400 C