Do not scale from this drawing.

Contractors must confirm site dimensions before starting work on shop drawings.

Revisions	Date	Authorised
A New plan layout to proposed option a	19.10.2005	
B New cafe layout and plantroom added	25.10.2005	

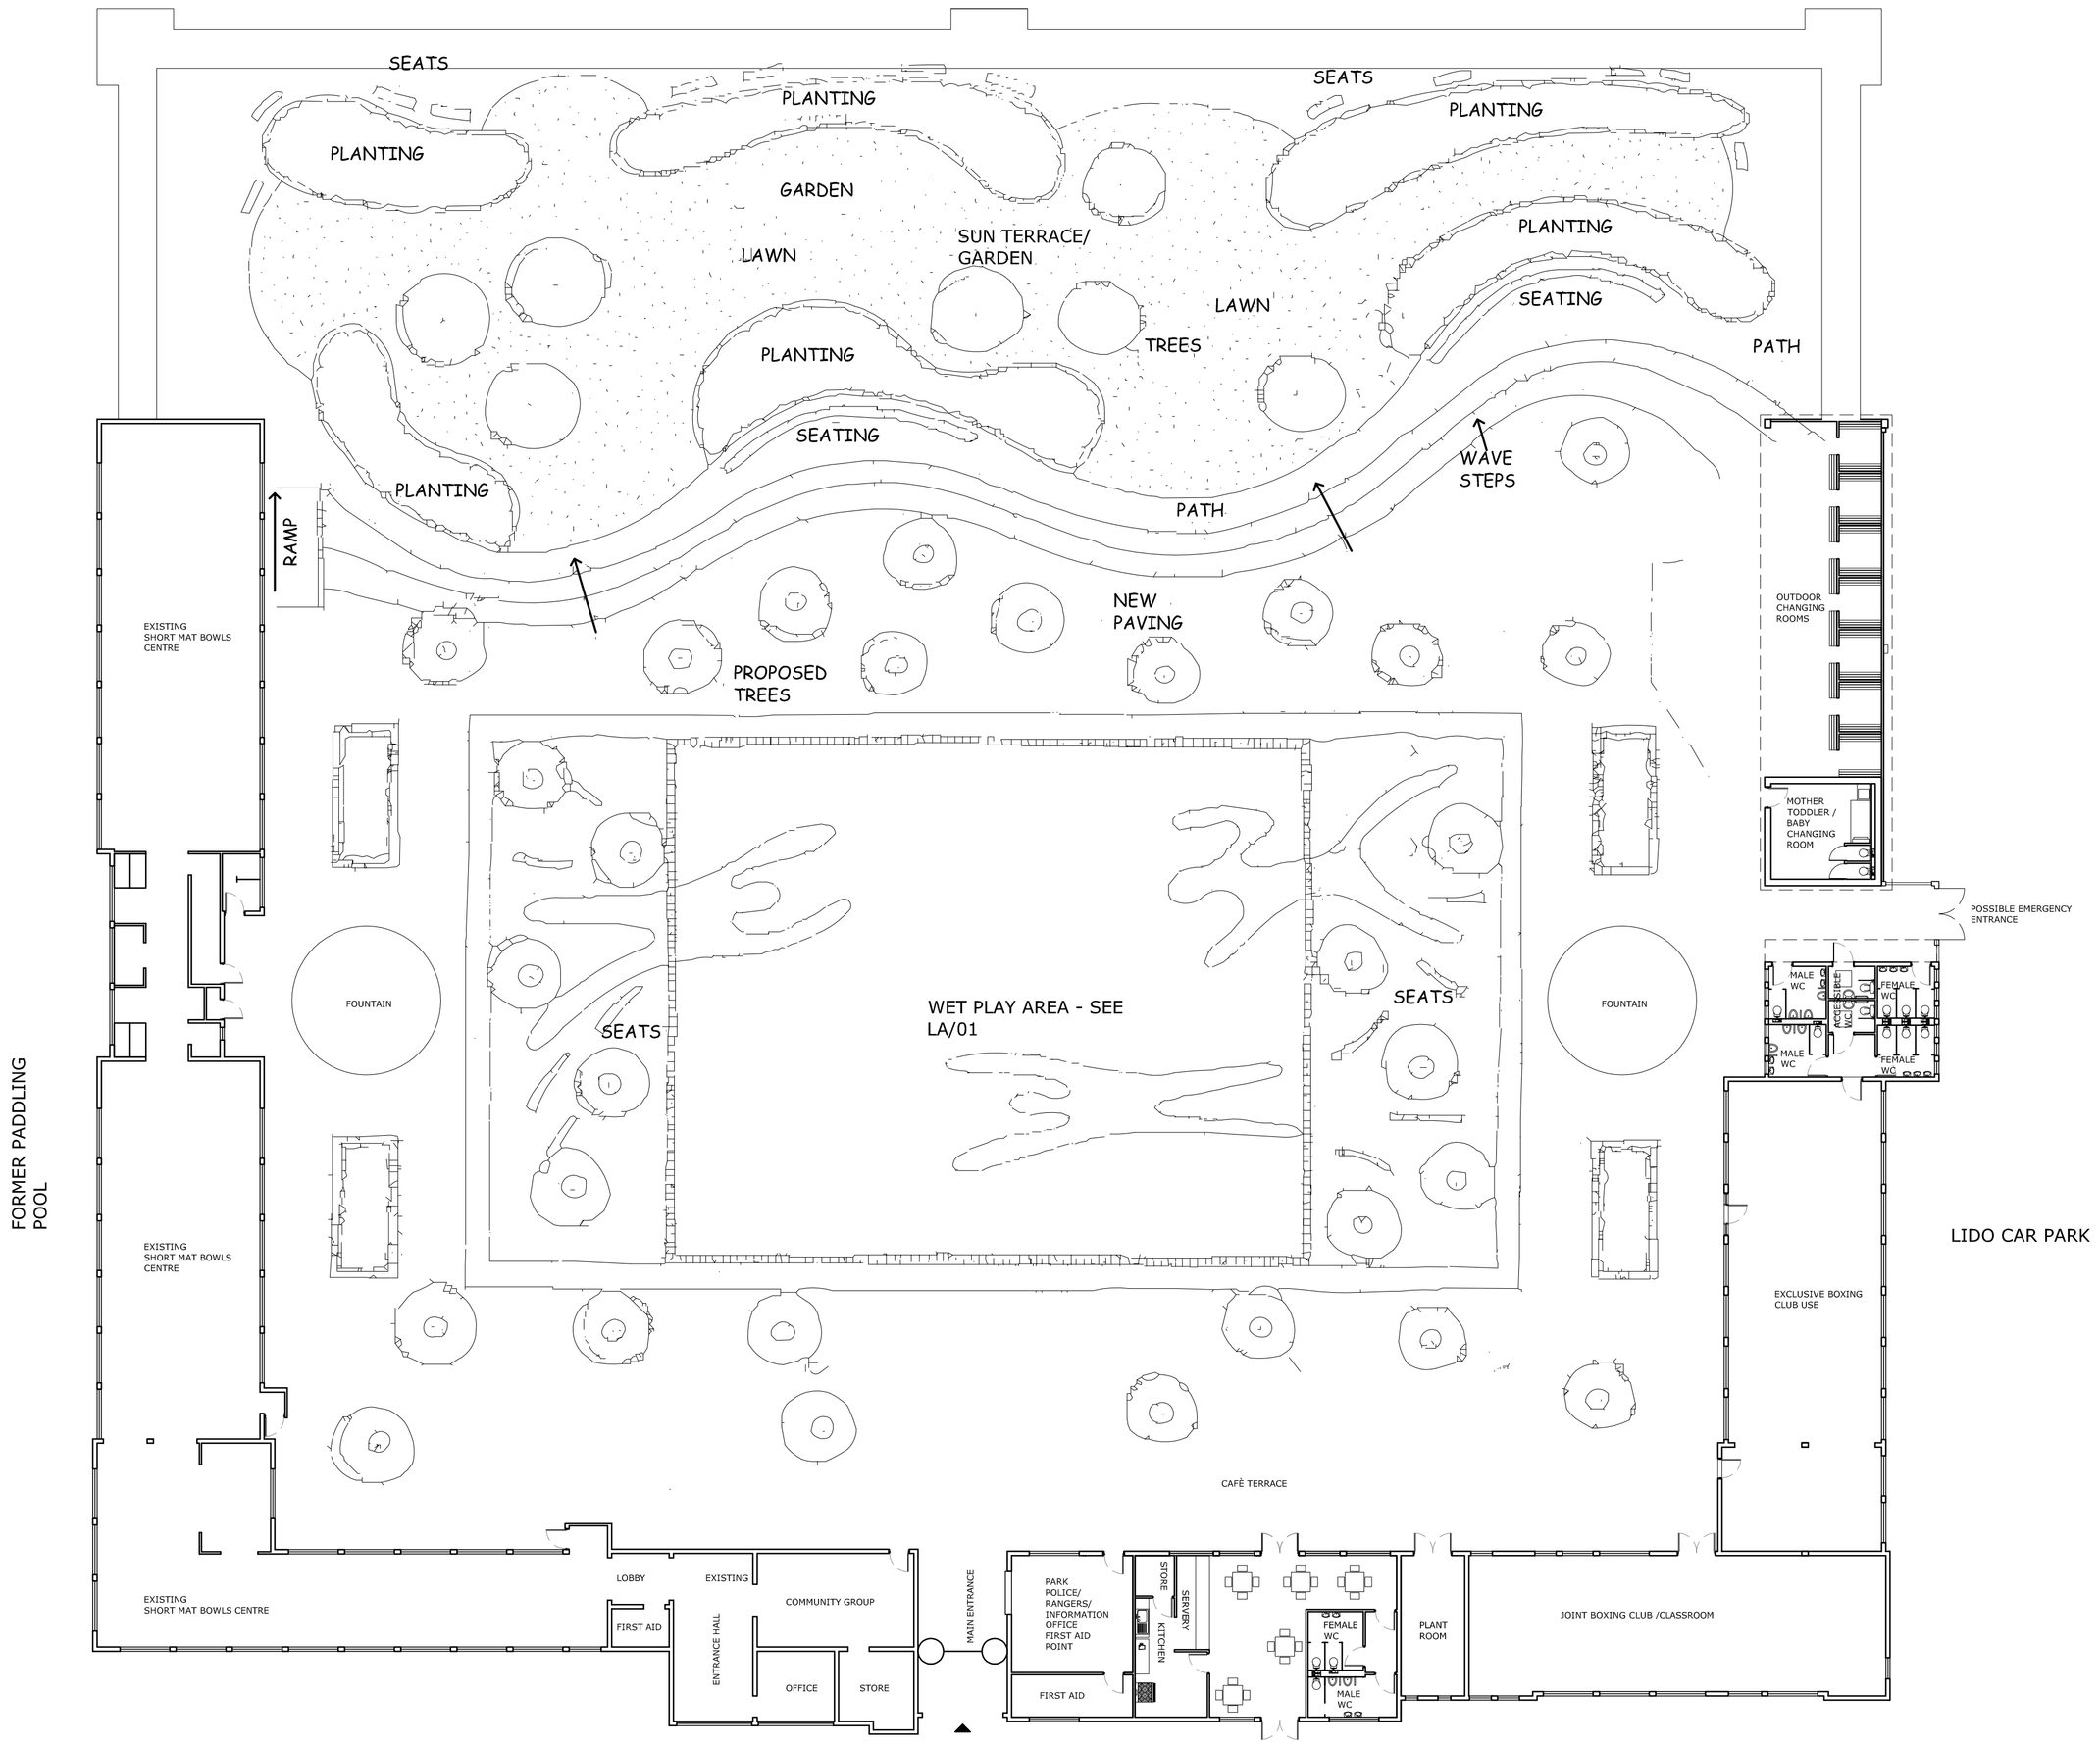

PROPOSED FLOOR PLAN
OPTION A
Scale: 1:200

London Borough of Barking and Dagenham

Barking Park

Longbridge Road Barking

Park Lido,boathouse & depot

PROPOSED PLAN OPTION A

Drawn: LC Authorised:

Scale: 1:100,1:200 @ A1 Date: SEPTEMBER 2005

4187	DE	02

The Tooley & Foster Partnership
ARCHITECTS • DESIGNERS
Warwick House, 116 Palmerston Road
Buckhurst Hill, Essex, IG9 5LQ
tel: 020 8504 9711
fax: 020 8506 1779
e-mail: architects@tooleyfoster.com
www.tooleyfoster.com

©